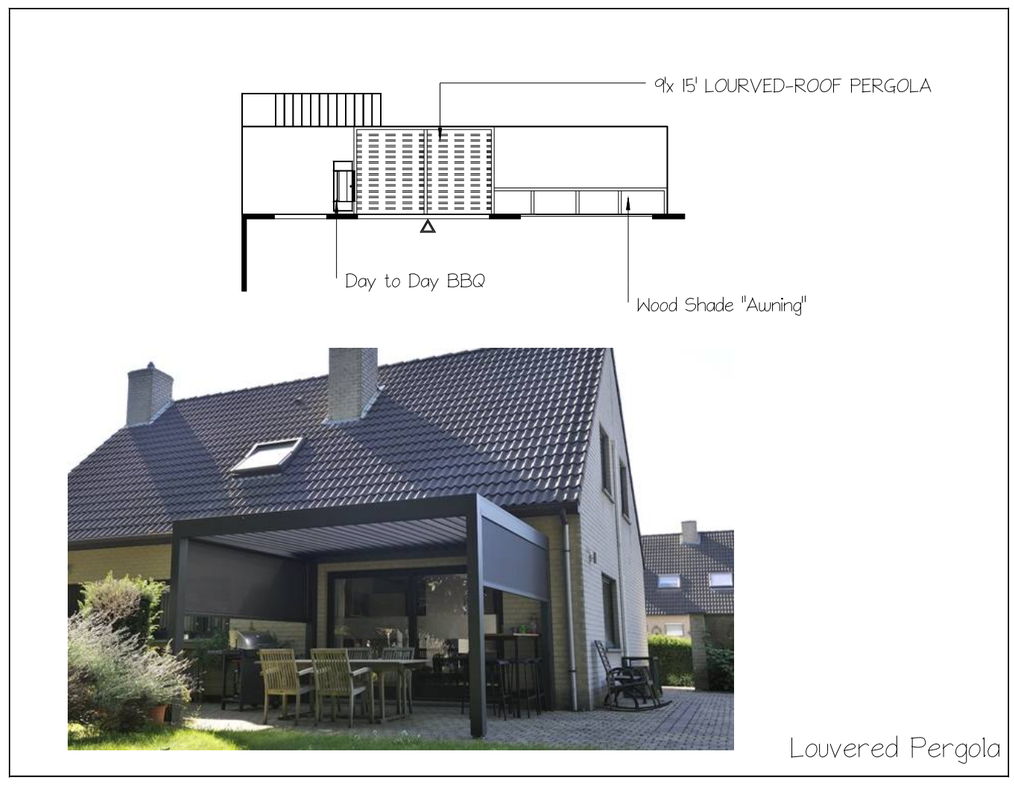

Louvered Pergola

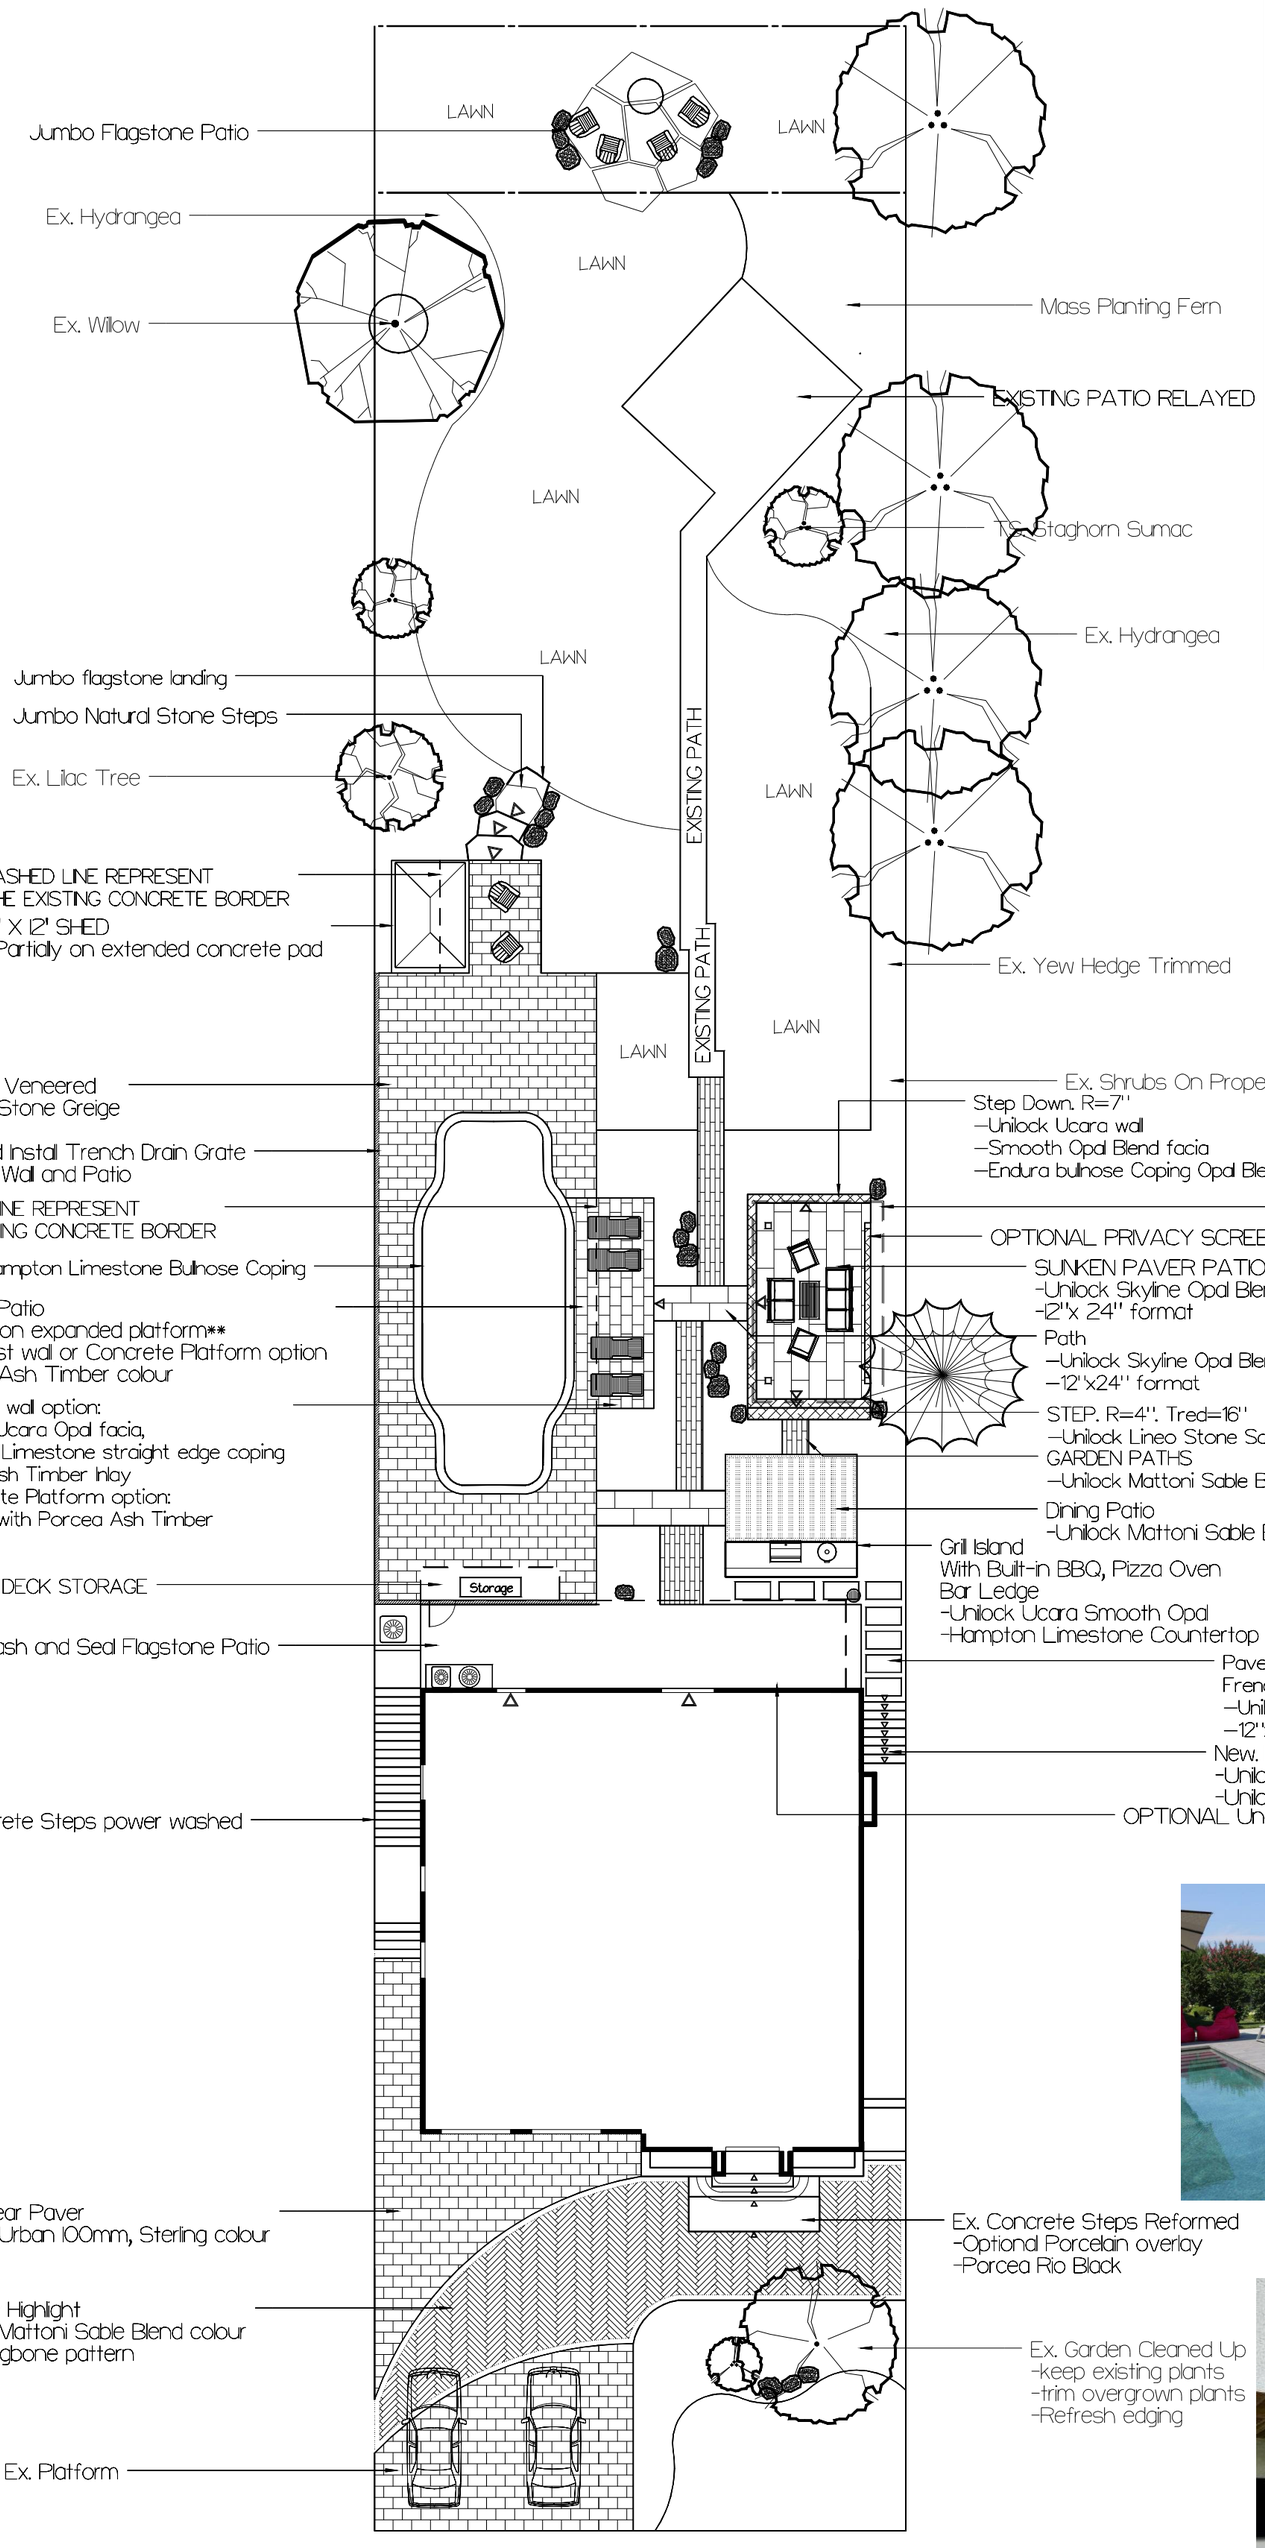

"Awning"

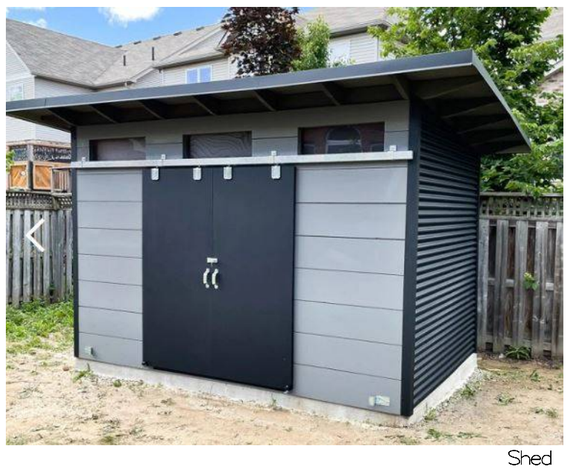

Shed

Lean-to Pavilion

Ash Timber

Greige

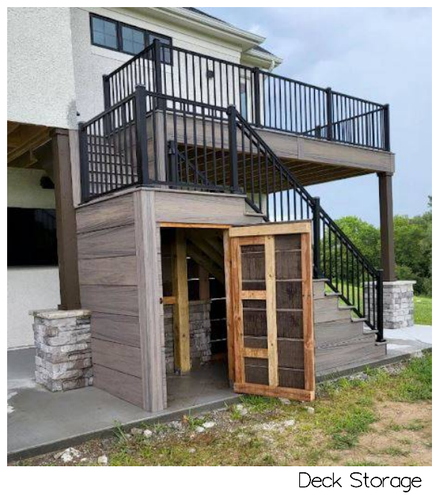

Deck Storage

Dinning Patio pattern

SCALE IN FEET

DISCLAIMER:

Pictures are for illustration purpose only, they do not represent the final product. Contractors are to confirm construction dimensions and details with clients. Any engineered plans supersedes this design.

留园工作室
Leo Landscape Studio

Caravaggio Residence	91 Sylvan Ave, Scarborough	
PROJECT	ADDRESS	
1"=16'	Caravaggio Residence	SL
SCALE	DATE	DESIGNER
HARDSCAPE Plan		
DRAWING NOTE		